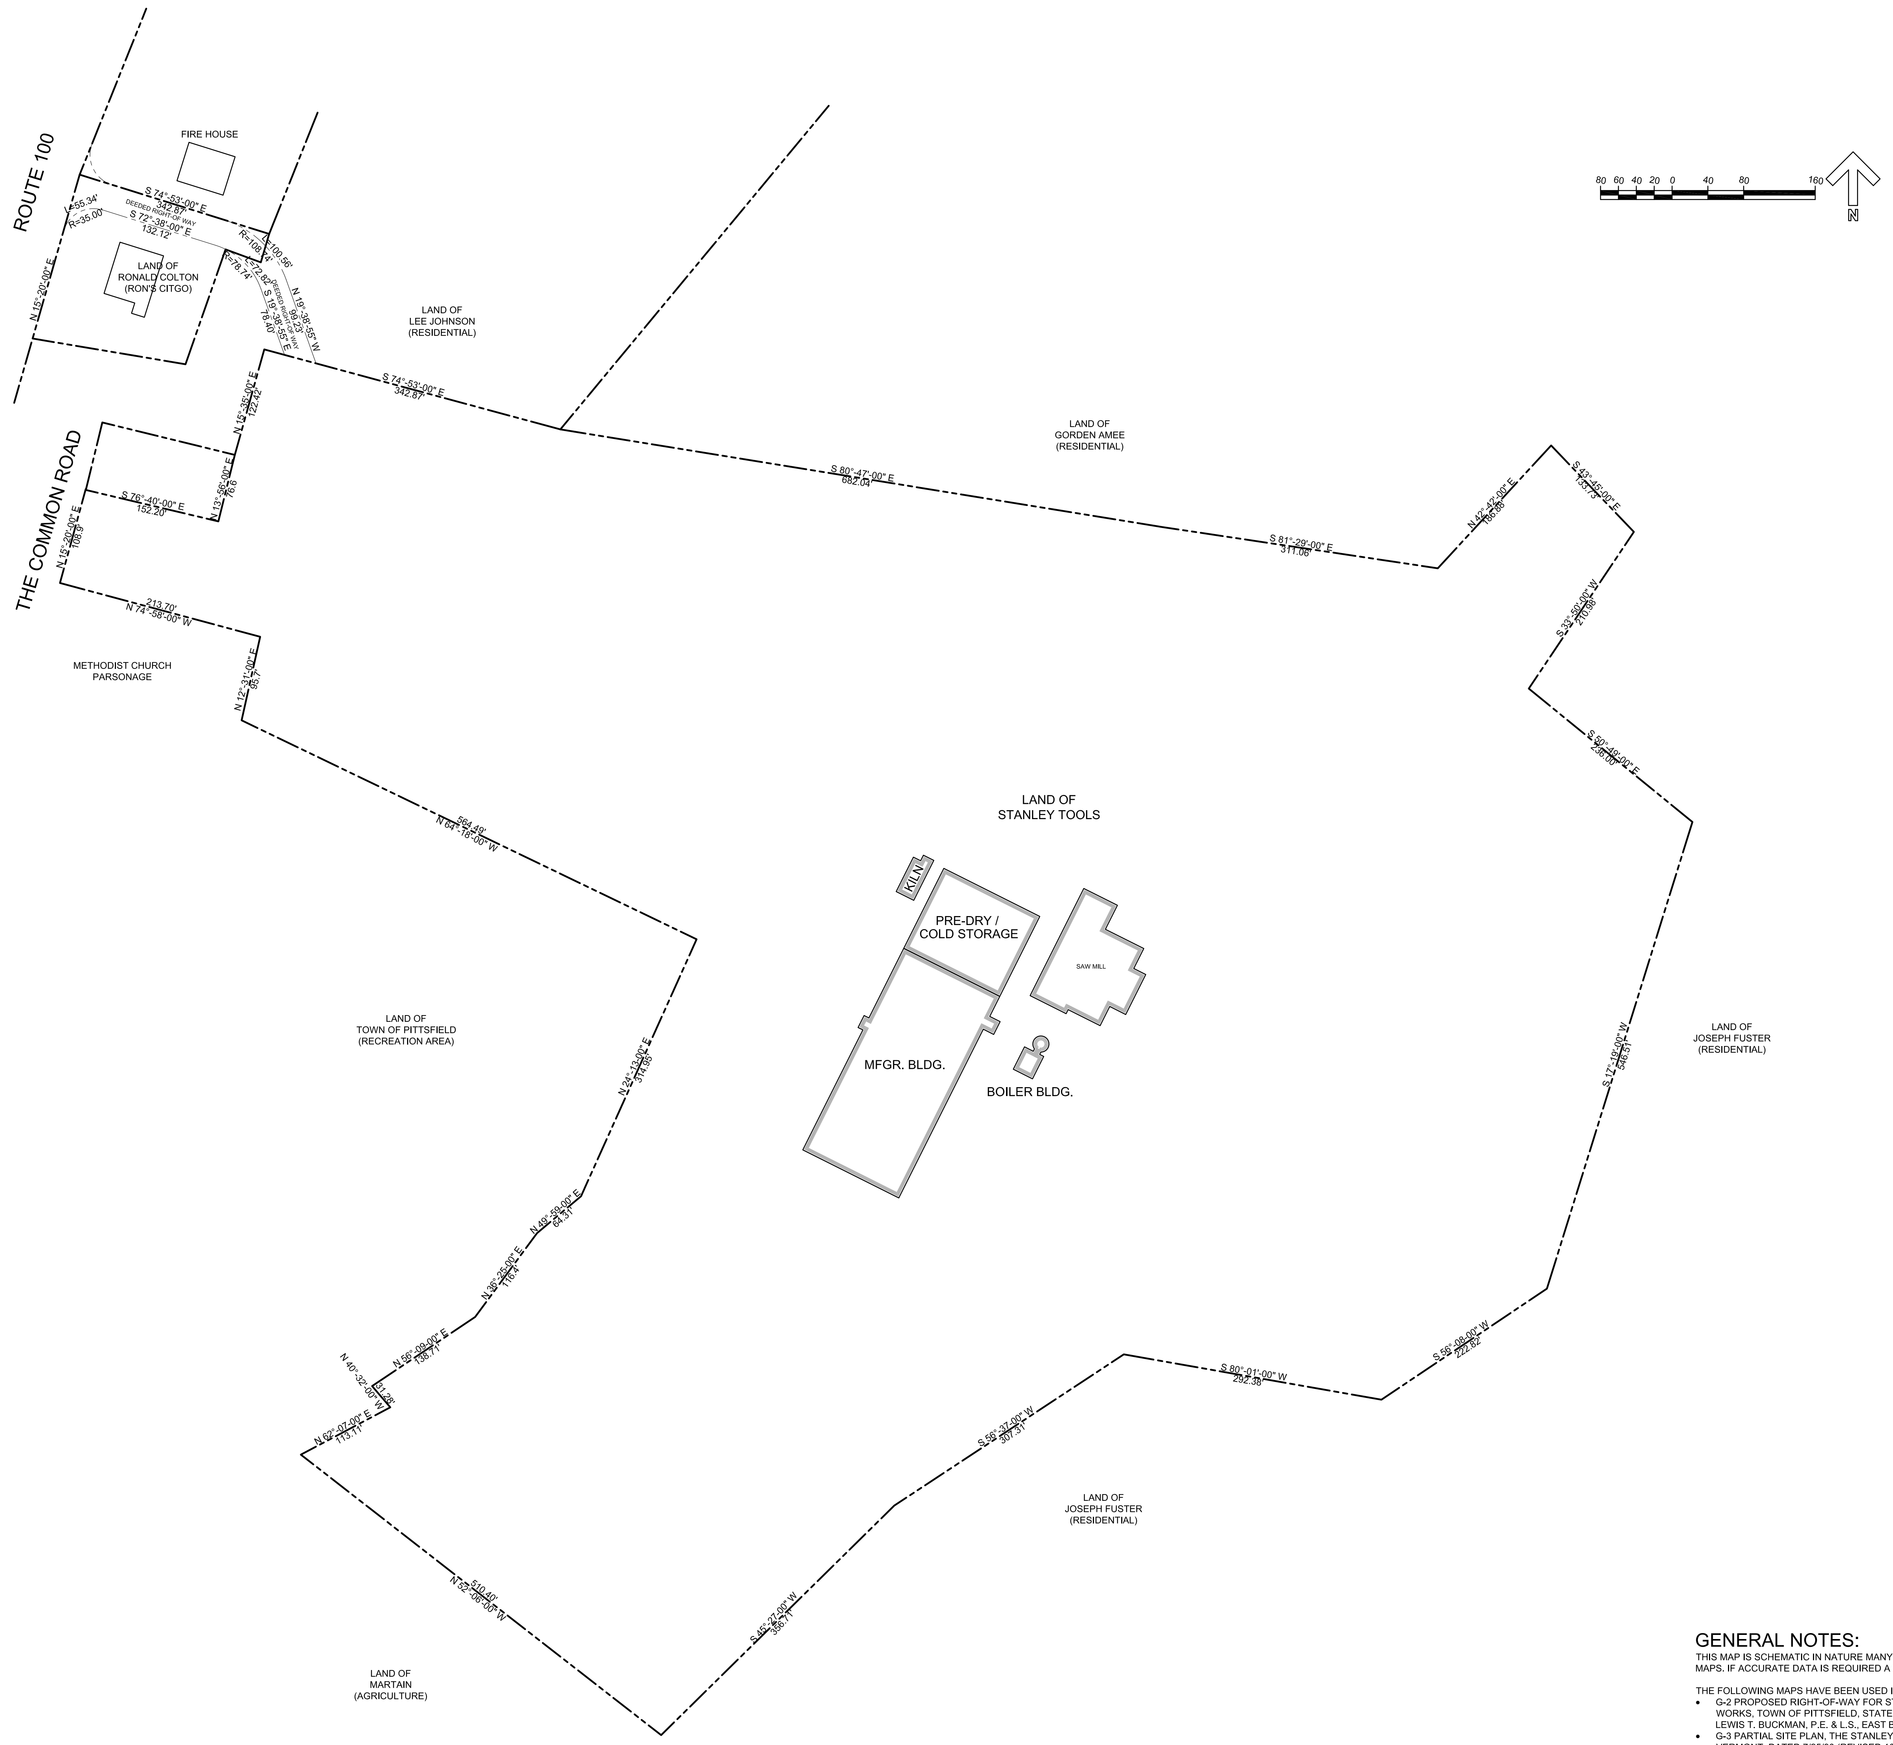

GENERAL NOTES:

THIS MAP IS SCHEMATIC IN NATURE MANY FEATURES HAVE BEEN SCALED FROM OTHER MAPS. IF ACCURATE DATA IS REQUIRED A SURVEY SHALL BE REQUIRED.

THE FOLLOWING MAPS HAVE BEEN USED IN REFERENCE:

- G-2 PROPOSED RIGHT-OF-WAY FOR STANLEY TOOLS A DIVISION OF STANLEY WORKS, TOWN OF PITTSFIELD, STATE OF VERMONT; DATED 5/21/80; PREPARED BY: LEWIS T. BUCKMAN, P.E. & L.S., EAST BERNE, NY
- G-3 PARTIAL SITE PLAN, THE STANLEY WORKS PITTSFIELD FACILITY, PITTSFIELD VERMONT; DATED 7/25/80 (REVISED 10/22); PREPARED BY: LEWIS T. BUCKMAN, P.E. & L.S., EAST BERNE, NY
- G-4 PARTIAL SITE PLAN, THE STANLEY WORKS PITTSFIELD FACILITY, PITTSFIELD VERMONT; DATED 8/25/80 (REVISED 10/21); PREPARED BY: LEWIS T. BUCKMAN, P.E. & L.S., EAST BERNE, NY
- G-5 PARTIAL SITE PLAN, THE STANLEY WORKS PITTSFIELD FACILITY, PITTSFIELD VERMONT; DATED 8/25/80 (REVISED 10/27); PREPARED BY: LEWIS T. BUCKMAN, P.E. & L.S., EAST BERNE, NY
- BUILDING FOOTPRINTS HAVE BEEN GENERATED USING DIMENSIONAL DATA FROM TOWN OF PITTSFIELD PROPERTY CARDS.
- BUILDING LOCATIONS AND ORIENTATIONS HAVE BEEN SCALED FROM PARTIAL SITE PLAN G-3 LISTED ABOVE.

Revisions
ISSUE LOG

△ THIS SHEET WAS NOT INCLUDED IN THE PRELIMINARY SUBMISSION
△ INDICATES NO REVISIONS WERE MADE TO THIS SHEET

STRUCTURAL CONSULTANT:

MECHANICAL / ELECTRICAL CONSULTANT:

CONSULTANT:

ASSOCIATED ARCHITECTS, PC
16 Spring Lane, Farmington CT 06032
Phone: 860.677.2801
Fax: 860.676.0627
Email: Email@AssociatedArchitects.com

© 2006 ASSOCIATED ARCHITECTS, P.C.
This drawing is the property of the Architect; has been prepared specifically for the Owner for this project at this site, and is not to be used for any other purpose, location, or owner, without consent of the Architect.

OWNER/DEVELOPER:

The Stanley Works Pittsfield Facility

Pittsfield Vermont

Associated Architects P.C. Project No.: –

SITE PLAN

Date: 30 Jan. 2009
Scale: 1"=80'-0"
Drawn: CCC
Checked: CRN

C1.1

CAD: